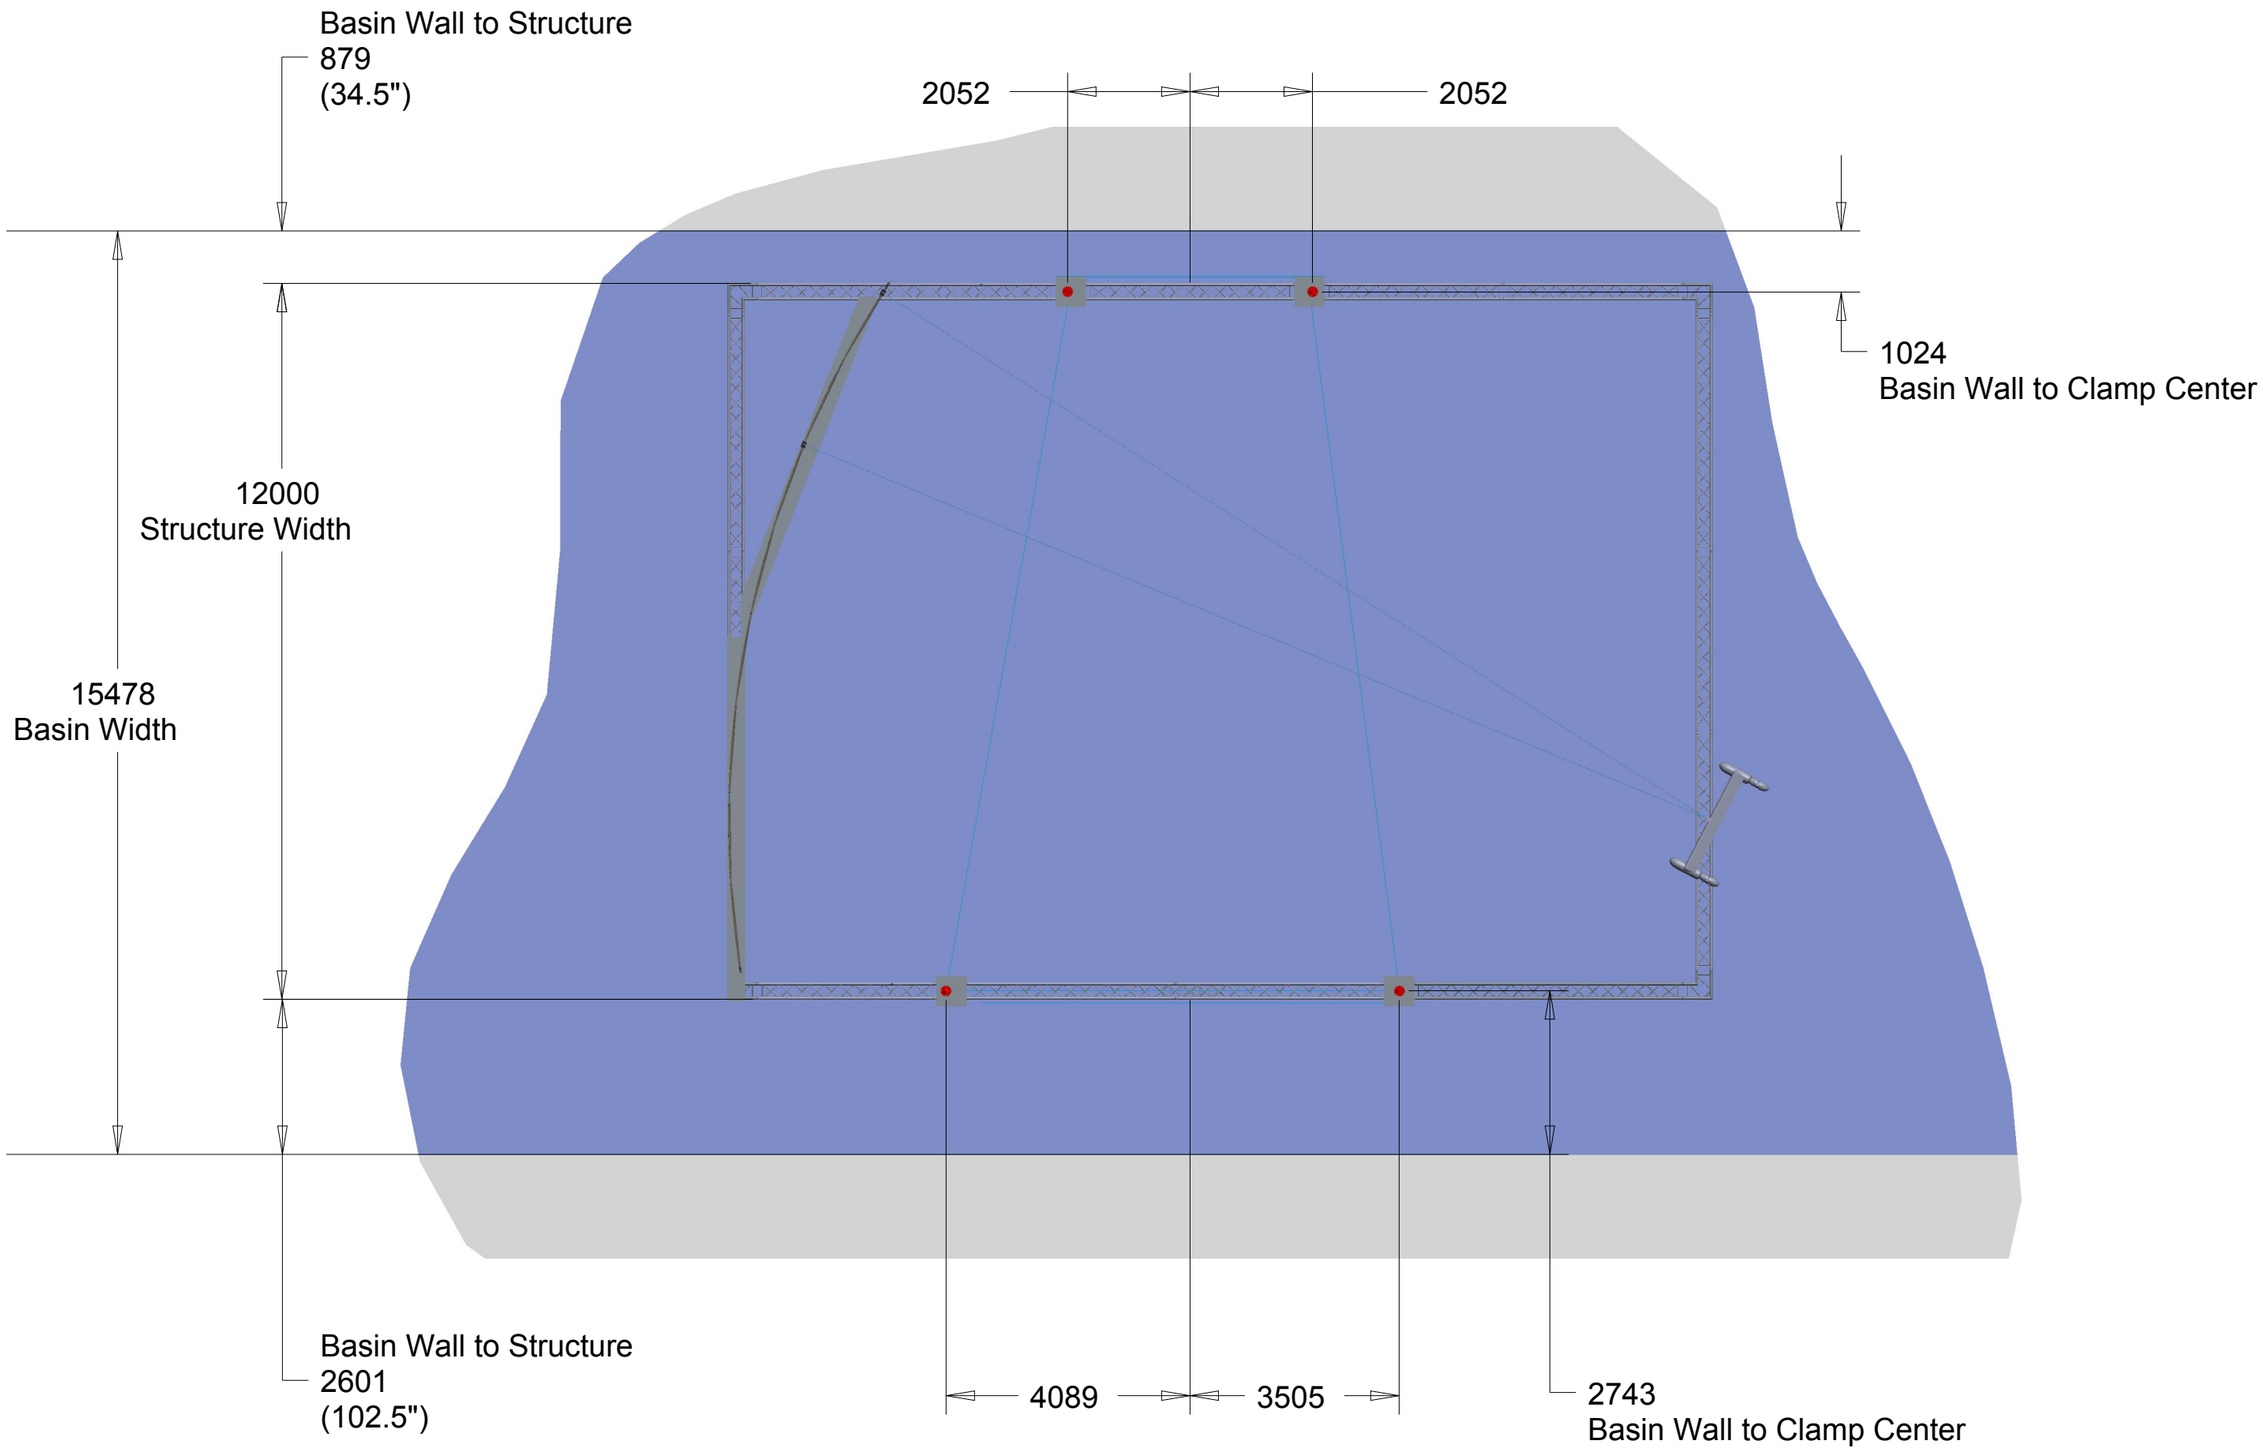
Basin Wall to Structure
879
(34.5")
2052
2052
1024
Basin Wall to Clamp Center
12000
Structure Width
15478
Basin Width
Basin Wall to Structure
2601
(102.5")
4089
3505
2743
Basin Wall to Clamp Center